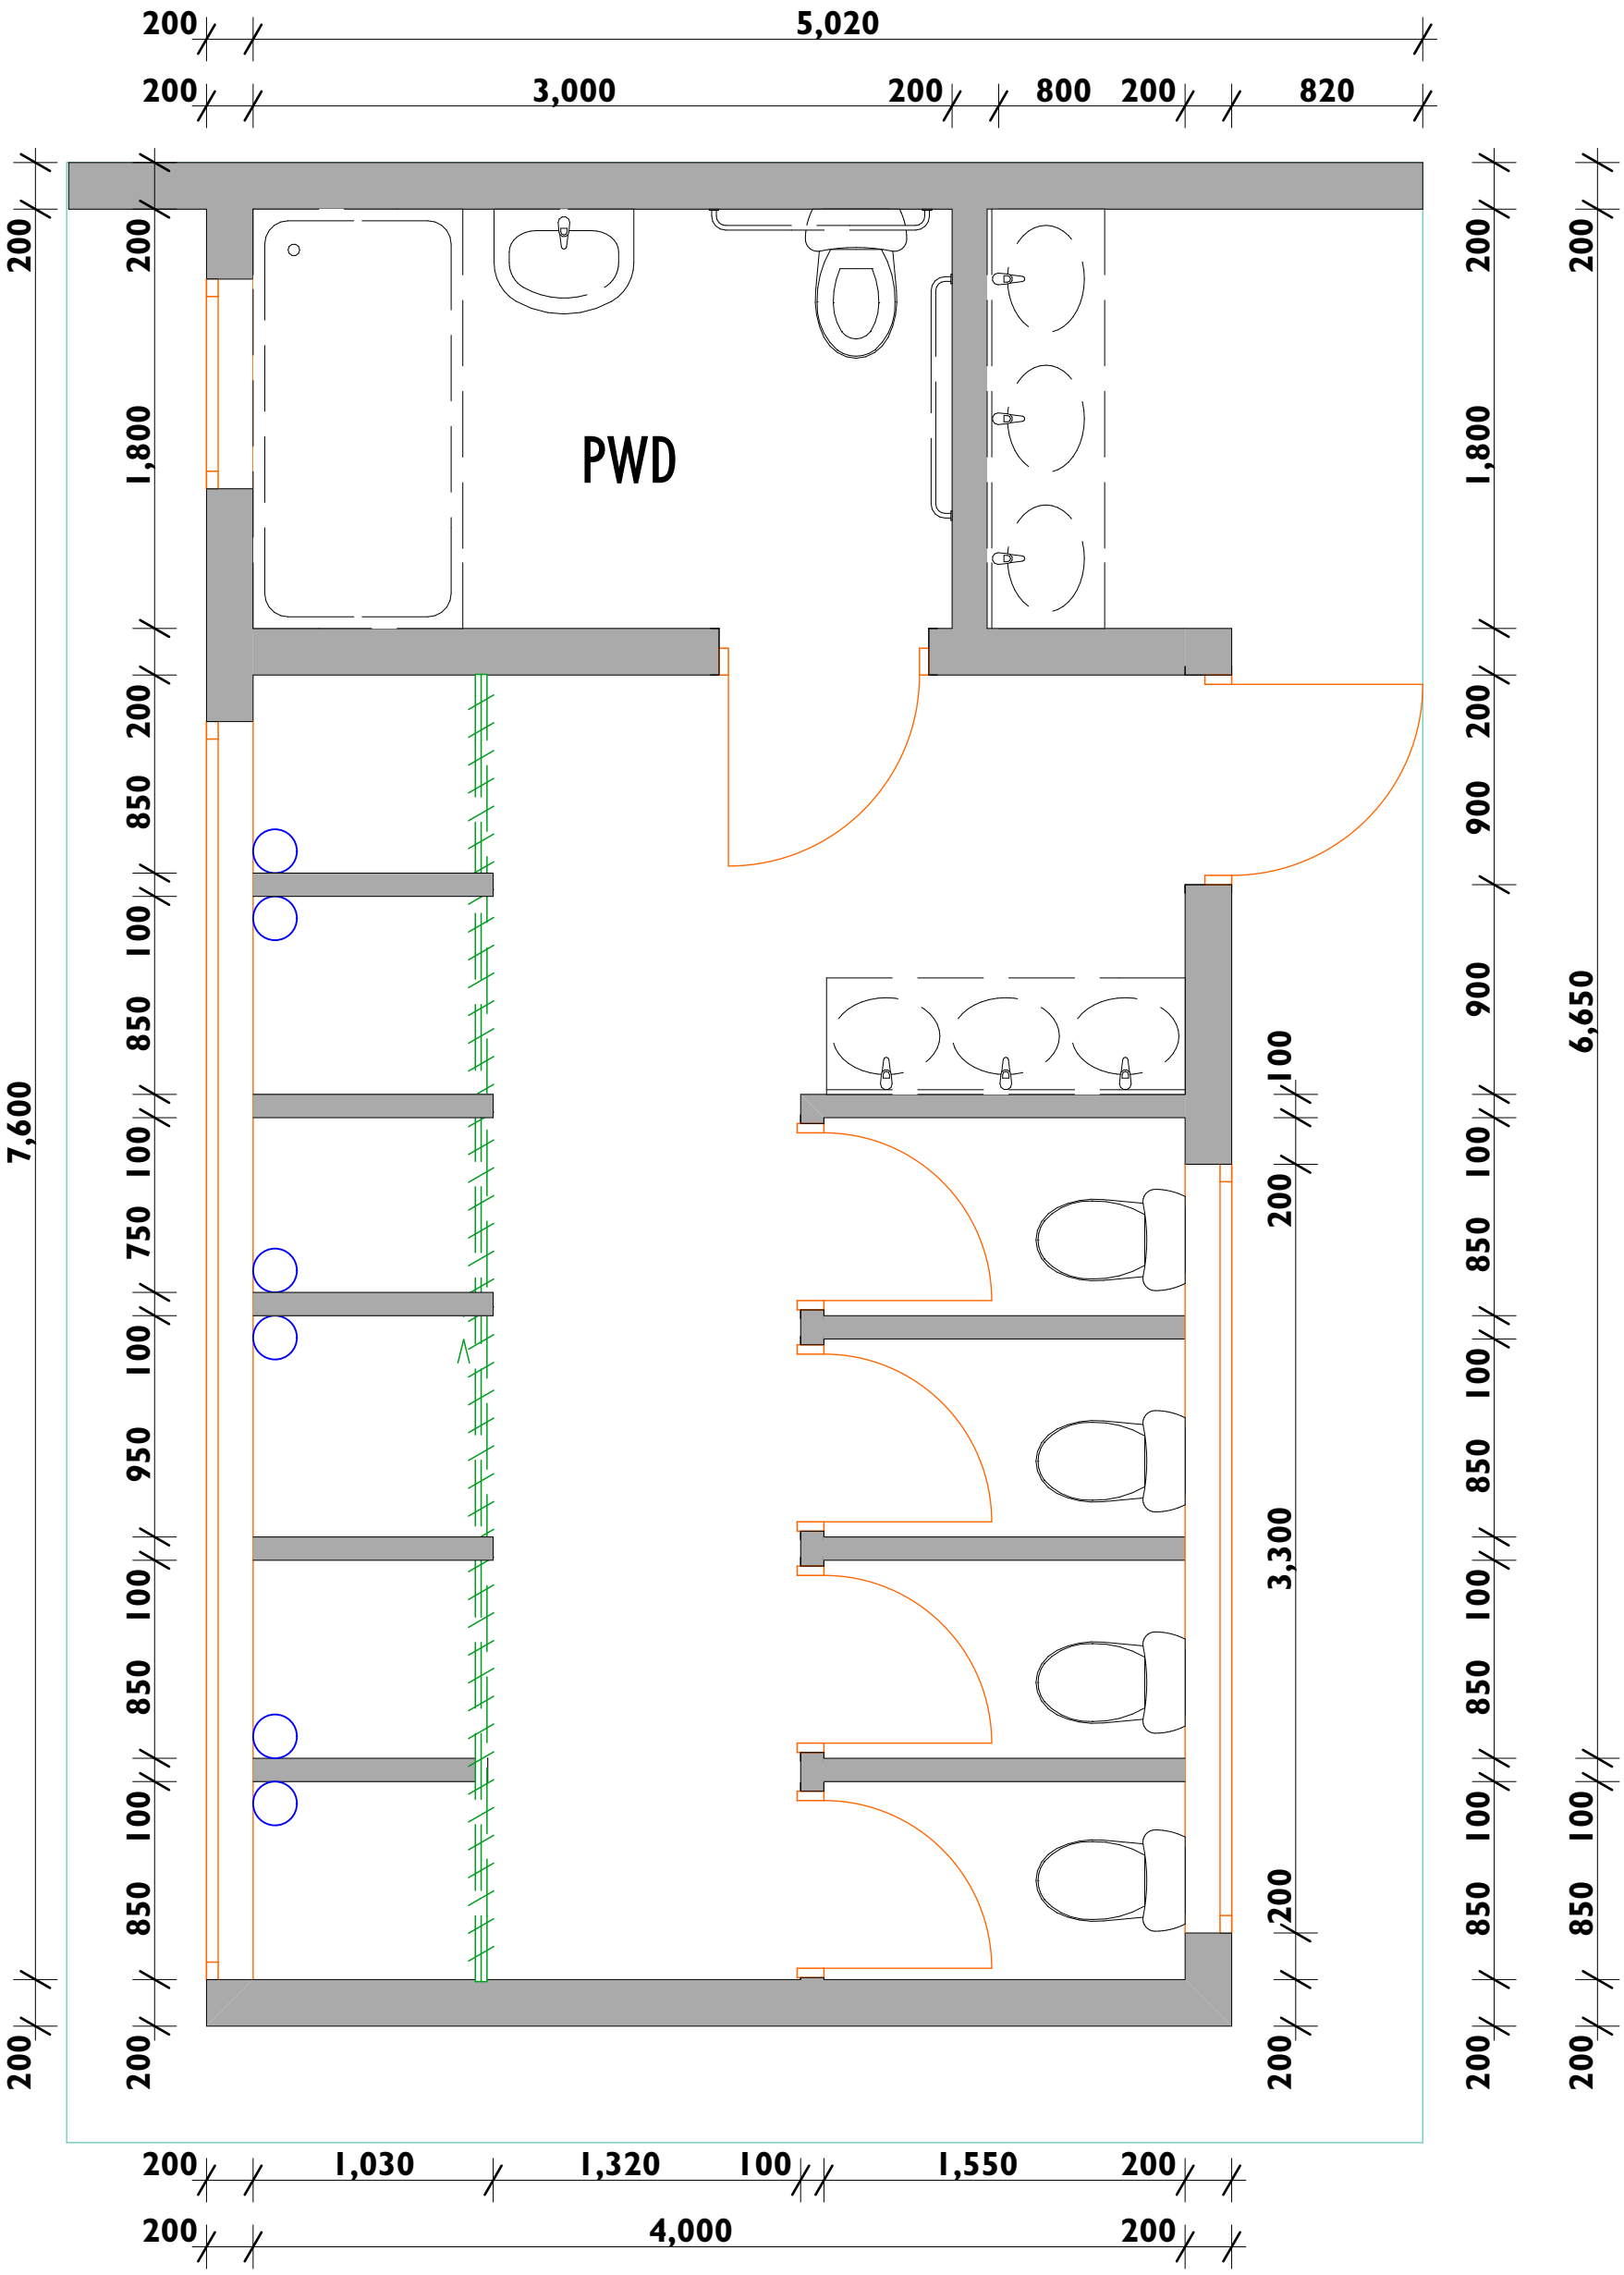

0. Ground Floor (11)

Ablution Block

Wednesday, April 26, 2023

WASAMO GIRLS SECONDARY SCHOOL MFANGANO

AKA STUDIO
ARCHITECTS,INTERIOR DESIGNERS, PROJECT MANAGERS
fort granite court, Bishops rd.
P.O Box 47799-00100 GPO
Tel: 2730767,2730410
email:info@akastudio.co.ke